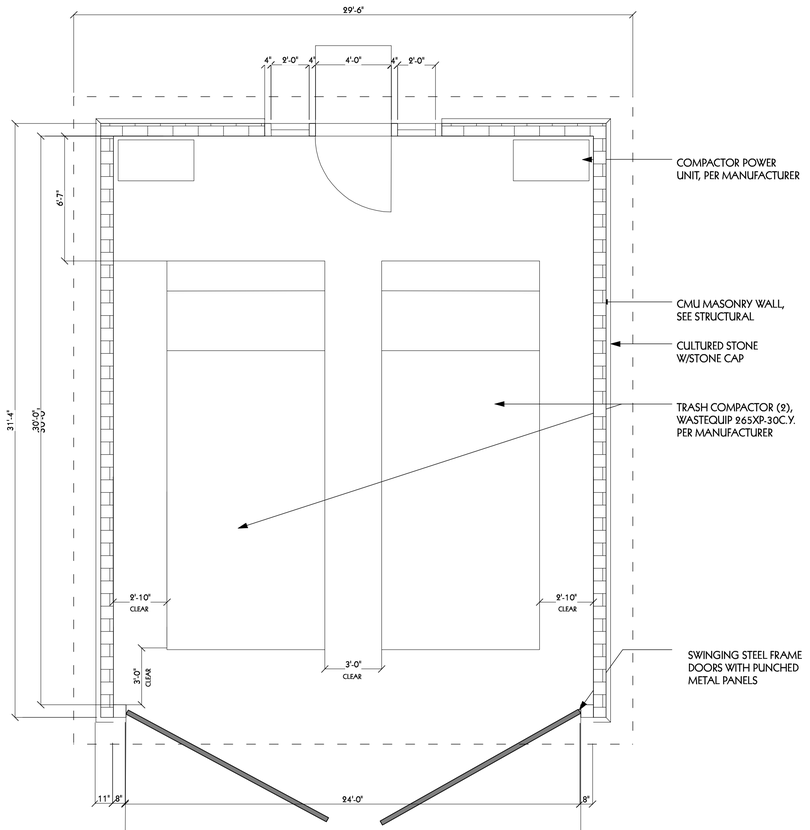

PLAN
SCALE: 1/4"=1'-0"

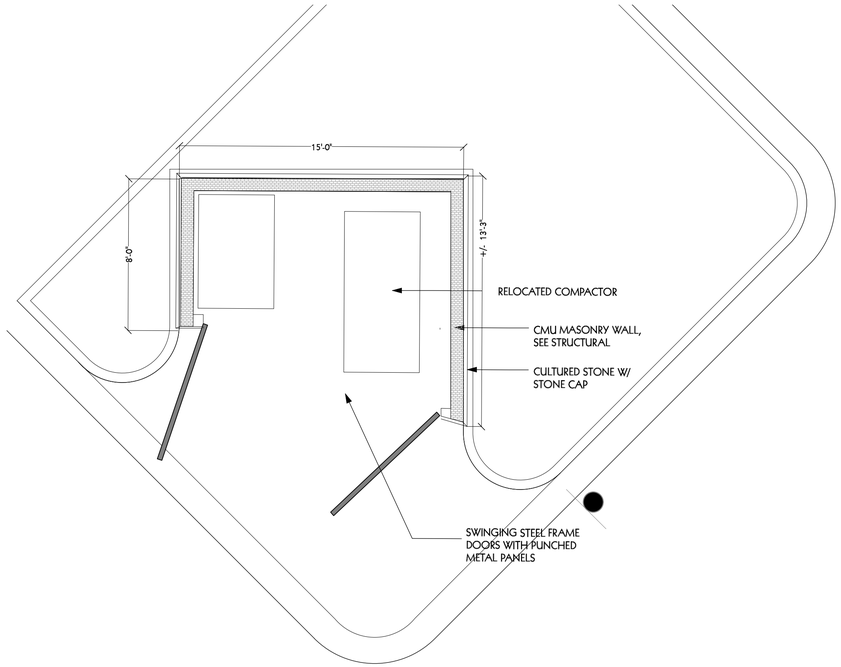

PLAN
SCALE: 1/4"=1'-0"

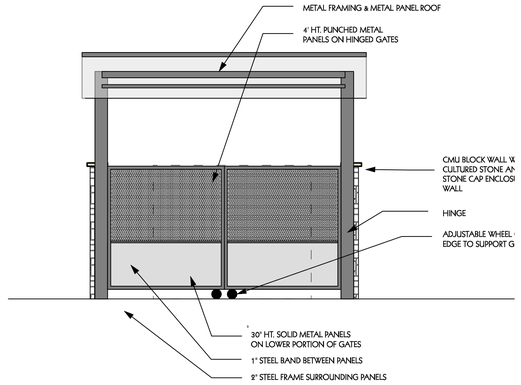

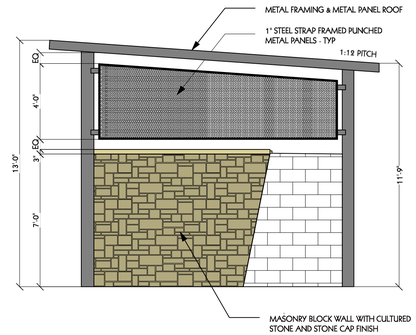

2 DUMPSTER ENCLOSURE - NORTH LOT

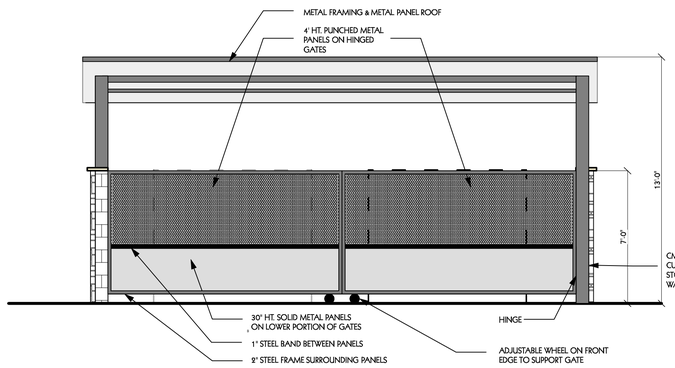

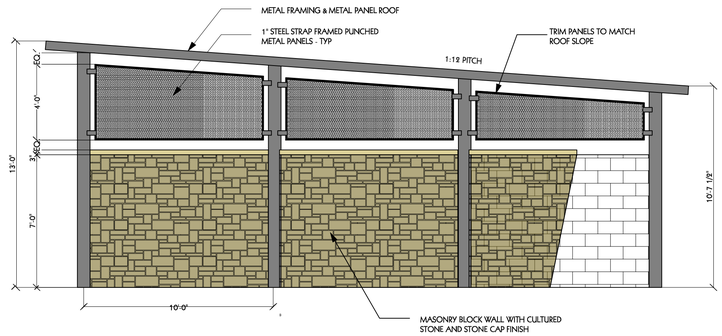

1 DUMPSTER ENCLOSURE - CENTRAL LOT

SCALE: 1/4"=1'-0"

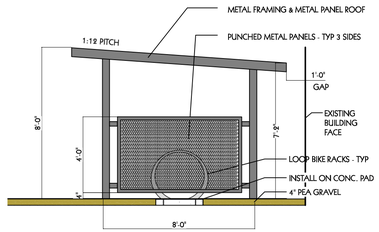

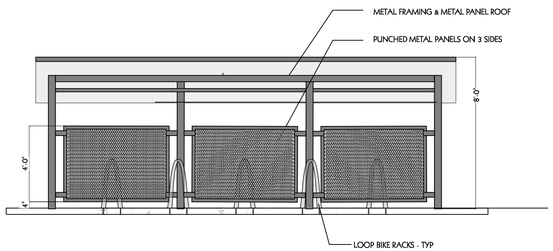

3 BIKE RACK ENCLOSURE -

outside la
landscape architecture + urban design + planning

Table Mesa Shopping Center
S.Broadway & Table Mesa Drive, Boulder CO

NOTICE DUTY OF COOPERATION

Release of these plans contemplates further cooperation among the owner, his contractor, and the landscape architect. Design and construction are complex. Although the landscape architect and their consultants have performed their services with due care and diligence, they cannot guarantee perfection. Communication is imperfect, and every contingency cannot be anticipated. Any ambiguity or discrepancy discovered by the use of these plans shall be reported immediately to the architect. Failure to notify the landscape architect compounds misunderstanding and increases construction costs. A failure to cooperate by a simple notice to the landscape architect shall relieve the landscape architect from responsibility for all consequences. Changes made from the plans without consent of the landscape architect are unauthorized, and shall relieve the landscape architect of responsibility for all consequences arising out of such changes.

09/08/2015 Site Plan - Minor Modification

Revisions

1	per staff comments	11/02/2015
2	per staff comments	12/07/2015
3	per staff comments	01/25/2016
4	BID SET	02/19/2016
5	BID SET #2	04/08/2016

Sheet No.

TRASH ENCLOSURE DETAILS

L2.3

© 2015 outside L.A., LLC